

RESOLUTION OF THE BOSTON REDEVELOPMENT AUTHORITY
RE: TENTATIVE DESIGNATION OF THOMAS R. HOWLEY
AND NANCY J. HOWLEY
PARCEL R-17-H
IN THE CHARLESTOWN URBAN RENEWAL AREA
PROJECT NO. MASS. R-55

WHEREAS, the Boston Redevelopment Authority, (hereinafter referred to as the "Authority"), has entered into a contract for loan and capital grant with the Federal Government under Title I of the Housing Act of 1949, as amended, which contract provides for financial assistance in the hereinafter identified Project; and

WHEREAS, the Urban Renewal Plan for the Charlestown Urban Renewal Area, Project No. Mass. R-55, (hereinafter referred to as the "Project Area"), has been duly reviewed and approved in full compliance with local, State and Federal law; and

WHEREAS, the Authority is cognizant of the conditions that are imposed in the undertaking and carrying out of urban renewal projects with Federal financial assistance under said Title I, including those prohibiting discrimination because of race, color, sex, religion or national origin; and

WHEREAS, THOMAS R. HOWLEY AND NANCY J. HOWLEY, have expressed an interest in and have submitted a satisfactory proposal for the development of Parcel R-17-H, 43-45 Park Street in the Charlestown Urban Renewal Area; and

WHEREAS, the Authority is cognizant of Chapter 30, Sections 61 through 62H of the Massachusetts General Laws, as amended, with respect to minimizing and preventing damage to the environment:

NOW, THEREFORE, BE IT RESOLVED BY THE BOSTON REDEVELOPMENT AUTHORITY:

1. That THOMAS R. HOWLEY AND NANCY J. HOWLEY, be and hereby are tentatively designated as Redeveloper of Parcel R-17-H, 43-45 Park Street in the Charlestown Urban Renewal Area subject to:
 - (a) Concurrence in the proposed disposal transaction by the Department of Housing and Urban Development;
 - (b) Publication of all public disclosure and issuance of all approvals required by the Massachusetts General Laws and Title I of the Housing Acts of 1949, as amended;
 - (c) Submission within two hundred and seventy (270) days in a form satisfactory to the Authority of:

- (i) Evidence of the availability of necessary equity funds, as needed; and
 - (ii) Evidence of firm financial commitments from banks or other lending institutions; and
 - (iii) Final Working Drawings and Specifications; and
 - (iv) Proposed development and occupancy schedule.
2. That disposal of Parcel R-17-H, 43-45 Park Street, Charlestown by negotiation is the appropriate method of making the land available for redevelopment and that the Director of the Authority be, and hereby is, authorized to execute a Lease Commencement Agreement and Early Entry Agreement to expedite the development of the parcel.
 3. That it is hereby found and determined that the proposed development will not result in significant damage to or impairment of the environment and further, that all practicable feasible means and measures have been taken and are being utilized to avoid or minimize damage to the environment.
 4. That the Secretary is hereby authorized and directed to publish notice of the proposed disposal transaction in accordance with Section 105(E) of the Housing Act of 1949, as amended, including information with respect to the "Redeveloper's Statement for Public Disclosure" (Federal Form H-6004).

REDEVELOPER'S STATEMENT FOR PUBLIC DISCLOSURE¹

A. REDEVELOPER AND LAND

1. a. Name of Redeveloper: Thomas R. Howley Nancy J. Howley
 b. Address and ZIP Code of Redeveloper: 49 Park Street, Charlestown, MA 02129
 c. IRS Number of Redeveloper: 289-46-9735

2. The land on which the Redeveloper proposes to enter into a contract for, or understanding with respect to the purchase or lease of land from

Boston Redevelopment Authority
 (Name of Local Public Agency)

in Charlestown Urban Renewal Area Mass. Project R-55
 (Name of Urban Renewal or Redevelopment Project Area)

is the City of Boston, State of Massachusetts,
 is described as follows²

3. If the Redeveloper is not an individual doing business under his own name, the Redeveloper has the status indicated below and is organized or operating under the laws of _____:

- ☐ A corporation. N/A
☐ A nonprofit or charitable institution or corporation.
☐ A partnership known as
☐ A business association or a joint venture known as
☐ A Federal, State, or local government or instrumentality thereof.
☐ Other (explain)

4. If the Redeveloper is not an individual or a government agency or instrumentality, give date of organization

N/A

5. Names, addresses, title of position (if any), and nature and extent of the interest of the officers and principal members, shareholders, and investors of the Redeveloper, other than a government agency or instrumentality, are set forth as follows:

N/A

¹If space on this form is inadequate for any requested information, it should be furnished on an attached page which is referred to under the appropriate numbered item on the form.

²Any convenient means of identifying the land (such as block and lot numbers or street boundaries) is sufficient. A description by metes and bounds or other technical description is acceptable, but not required.

- a. If the Redeveloper is a corporation, the officers, directors or trustees, and each stockholder owning more than 10% of any class of stock¹ N/A
- b. If the Redeveloper is a nonprofit or charitable institution or corporation, the members who constitute the board of trustees or board of directors or similar governing body. N/A
- c. If the Redeveloper is a partnership, each partner, whether a general or limited partner, and either the name of each partner or a description of the character and extent of interest. N/A
- d. If the Redeveloper is a business association or a joint venture, each participant and either the name of each participant or a description of the character and extent of interest. N/A
- e. If the Redeveloper is some other entity, the officers, the members of the governing body, and each person or entity having an interest of more than 10%. N/A

NAME, ADDRESS, AND ZIP CODE

POSITION TITLE (if any) AND PERCENT OF INTEREST
DESCRIPTION OF CHARACTER AND EXTENT OF INTEREST

6. Name, address, and nature and extent of interest of each person or entity (not named in response to Item 5) who has a beneficial interest in any of the shareholders or investors named in response to Item 5 who gives such person or entity more than a computed 10% interest in the Redeveloper (for example, more than 20% of the stock in a corporation which holds 50% of the stock of the Redeveloper, or more than 50% of the stock in a corporation which holds 20% of the stock of the Redeveloper):

NAME, ADDRESS, AND ZIP CODE

DESCRIPTION OF CHARACTER AND EXTENT OF INTEREST

N/A

7. Names (if not given above) of officers and directors or trustees of any corporation or firm listed under Item 5 or Item 6 above:

N/A

B. RESIDENTIAL REDEVELOPMENT OR REHABILITATION

(The Redeveloper is to furnish the following information, but only if land is to be redeveloped or rehabilitated in whole or in part for residential purposes.)

¹ If a corporation is required to file periodic reports with the Federal Securities and Exchange Commission under Section 13 of the Securities Exchange Act of 1934, so state under this Item 5. In such case, the information referred to in this Item 5 and in Items 6 and 7 is not required to be furnished.

1. State the Redeveloper's estimates, exclusive of payment for the land, for:

- a. Total cost of any residential redevelopment. \$3,000.00*
- b. Cost per dwelling unit of any residential redevelopment. \$
- c. Total cost of any residential rehabilitation \$
- d. Cost per dwelling unit of any residential rehabilitation \$

*grading, landscaping, fence, tool storage shed, swingset, sandbox

2. a. State the Redeveloper's estimate of the average monthly rental (if to be rented) or average sale price (if to be sold) for each type and size of dwelling unit involved in such redevelopment or rehabilitation

TYPE AND SIZE OF DWELLING UNIT	ESTIMATED AVERAGE	ESTIMATED AVERAGE
	MONTHLY RENTAL	SALE PRICE
	\$	\$

N/A

b. State the utilities and parking facilities, if any, included in the foregoing estimates of rentals:

N/A

c. State equipment, such as refrigerators, washing machines, air conditioners, if any, included in the foregoing estimates of sales prices:

N/A

CERTIFICATION

I (We)¹ Thomas R. Howley and Nancy J. Howley

certify that this Redeveloper's Statement for Public Disclosure is true and correct to the best of my (our) know and belief.²

Dated: 4/13/88.

Dated: _____

Thomas R. Howley
Signature

Signature

Thomas R. Howley
Title

Nancy J. Howley
Title

49 Park St., Charlestown, MA 02129
Address and ZIP Code

49 Park St., Charlestown, MA
Address and ZIP Code 02129

¹ If the Redeveloper is an individual, this statement should be signed by such individual; if a partnership, by one of the partners; if a corporation or other entity, by one of its chief officers having knowledge of the facts required by this statement

² Penalty for False Certification: Section 1001, Title 18, of the U.S. Code, provides a fine of not more than \$10,000 or imprisonment of not more than five years, or both, for knowingly and willfully making or using any false writing or document, knowing the same to contain any false, fictitious or fraudulent statement or entry in a matter within the jurisdiction of any Department of the United States.

REDEVELOPER'S STATEMENT OF QUALIFICATIONS AND FINANCIAL RESPONSIBILITY

Confidential Official Use of the Local Public Agency and the Department of Housing and Urban Development. Do Not Transmit to HUD Unless Requested or Item 8b is Answered "Yes."

a. Name of Redeveloper: Thomas R. Howley, Nancy J. Howley

b. Address and ZIP Code of Redeveloper: 49 Park Street, Charlestown, MA 02129

2. The land on which the Redeveloper proposes to enter into a contract for, or understanding with respect to, the purchase or lease of land from

Boston Redevelopment Authority

(Name of Local Public Agency)

in Charlestown Urban Renewal Area MASS. Proj. - R - 55

(Name of Urban Renewal or Redevelopment Project Area)

in the City of B, State of MA

is described as follows:

Is the Redeveloper a subsidiary of or affiliated with any other corporation or corporations or any other firm or firms?

☐ YES

☒ NO

Yes, list each such corporation or firm by name and address, specify its relationship to the Redeveloper, identify the officers and directors or trustees common to the Redeveloper and such other corporation or

1. The financial condition of the Redeveloper, as of April 12, 1988, is as reflected in the attached financial statement, see paragraph 6 below

(NOTE: Attach to this statement a certified financial statement showing the assets and the liabilities, including contingent liabilities, fully itemized in accordance with accepted accounting standards and based on a proper audit. If the date of the certified financial statement precedes the date of this submission by more than six months, also attach an interim balance sheet not more than 60 days old.)

Name and address of auditor or public accountant who performed the audit on which said financial statement is based:

funds for the development of the land are to be obtained from sources other than the Redeveloper's own funds, a statement of the Redeveloper's plan for financing the acquisition and development of the land:

Savings

6. Sources and amount of cash available to Redeveloper to meet equity requirements of the proposed undertaking:

a. In banks:

<u>NAME, ADDRESS, AND ZIP CODE OF BANK</u>	<u>AMOUNT</u>
Bank of Boston One Financial Center Boston, MA 02111	\$ 10,000 (First Rate Account)

b. By loans from affiliated or associated corporations or firms:

<u>NAME, ADDRESS, AND ZIP CODE OF SOURCE</u>	<u>AMOUNT</u>
	\$

c. By sale of readily salable assets:

<u>DESCRIPTION</u>	<u>MARKET VALUE</u>	<u>MORTGAGES OR LIENS</u>
	\$	\$

7. Names and addresses of bank references:

8. a. Has the Redeveloper or (if any) the parent corporation, or any subsidiary or affiliated corporation of the Redeveloper or said parent corporation, or any of the Redeveloper's officers or principal members, shareholders or investors, or other interested parties (as listed in the responses to Items 5, 6, and 7 of the Redeveloper's Statement for Public Disclosure and referred to herein as "principals of the Redeveloper") been adjudged bankrupt, either voluntary or involuntary, within the past 10 years? ☐ YES ☒ NO

If Yes, give date, place, and under what name.

- b. Has the Redeveloper or anyone referred to above as "principals of the Redeveloper" been indicted for or convicted of any felony within the past 10 years? ☐ YES ☒ NO

If Yes, give for each case (1) date, (2) charge, (3) place, (4) Court, and (5) action taken. Attach any explanation deemed necessary.

9. a. Undertakings, comparable to the proposed redevelopment work, which have been completed by the Redeveloper or any of the principals of the Redeveloper, including identification and brief description of each project and date of completion:

- Restoration of 1820 period house at 49 Park Street, Charlestown, (residence); completed June, 1986
- Relocation and restoration of 1840 period house at 43-45 Park Street, Charlestown; completed December, 1987

- b. If the Redeveloper or any of the principals of the Redeveloper has ever been an employee, in a supervisory capacity, for construction contractor or builder on undertakings comparable to the proposed redevelopment work, name of such employee, name and address of employer, title of position, and brief description of work:

N/A

10. Other federally aided urban renewal projects under Title I of the Housing Act of 1949, as amended, in which the Redeveloper or any of the principals of the Redeveloper is or has been the redeveloper, or a stockholder, officer, director or trustee, or partner of such a redeveloper:

N/A

11. If the Redeveloper or a parent corporation, a subsidiary, an affiliate, or a principal of the Redeveloper is to participate in the development of the land as a construction contractor or builder: (We will do much of the work ourselves).

- a. Name and address of such contractor or builder:

N/A

- b. Has such contractor or builder within the last 10 years ever failed to qualify as a responsible bidder, refused to enter into a contract after an award has been made, or failed to complete a construction or development contract? ☐ YES ☐ NO

If Yes, explain:

N/A

- c. Total amount of construction or development work performed by such contractor or builder during the last three years: \$ _____

N/A

General description of such work:

- d. Construction contracts or developments now being performed by such contractor or builder:

N/A

IDENTIFICATION OF
CONTRACT OR DEVELOPMENT

LOCATION

AMOUNT
\$

DATE TO BE
COMPLETED

a. Outstanding construction-contract bids of such contractor or builder:

AWARDING AGENCY

AMOUNT

DATE OPENED

N/A

12. Brief statement respecting equipment, experience, financial capacity, and other resources available in such contractor or builder for the performance of the work involved in the redevelopment of the land, specifying particularly the qualifications of the personnel, the nature of the equipment, and the general experience of the contractor:

N/A

13. a. Does any member of the governing body of the Local Public Agency to which the accompanying bid or proposal is being made or any officer or employee of the Local Public Agency who exercises any functions or responsibilities in connection with the carrying out of the project under which the land covered by the Redeveloper's proposal is being made available, have any direct or indirect personal interest in the Redeveloper or in the redevelopment or rehabilitation of the property upon the basis of such proposal? ☐ YES ☒ NO

If Yes, explain.

- b. Does any member of the governing body of the locality in which the Urban Renewal Area is situated or any other public official of the locality, who exercises any functions or responsibilities in the review or approval of the carrying out of the project under which the land covered by the Redeveloper's proposal is being made available, have any direct or indirect personal interest in the Redeveloper or in the redevelopment or rehabilitation of the property upon the basis of such proposal? ☐ YES ☐ NO

If Yes, explain.

14. Statements and other evidence of the Redeveloper's qualifications and financial responsibility (other than the financial statement referred to in item 4a) are attached hereto and hereby made a part hereof as follows:

CERTIFICATION

I (We) Thomas R. Howley and Nancy J. Howley

certify that this Redeveloper's Statement of Qualifications and Financial Responsibility and the attached evidence of the Redeveloper's qualifications and financial responsibility, including financial statements, are true and correct to the best of my (our) knowledge and belief.²

Dated: 4/13/88

Dated: _____

Thomas R. Howley
Signature

Nancy J. Howley
Signature

Thomas R. Howley
Title

Nancy J. Howley
Title

49 Park Street, Charlestown, MA
Address and ZIP Code

49 Park Street, Charlestown, MA
Address and ZIP Code

- ¹ If the Redeveloper is a corporation, this statement should be signed by the President and Secretary of the corporation; if an individual, by such individual; if a partnership, by one of the partners; if an entity not having a president and secretary, by one of its chief officers having knowledge of the financial status and qualifications of the Redeveloper..
- ² Penalty for False Certification: Section 1001, Title 18, of the U.S. Code, provides a fine of not more than \$10,000 or imprisonment of not more than five years, or both, for knowingly and willfully making or using any false writing or document, knowing the same to contain any false, fictitious or fraudulent statement or entry in a matter within the jurisdiction of any Department

Mr. John O'Brien
Special Assistant
One First Avenue
Parris Building, No. 34
The Navy Yard
Charlestown, MA

Re: Land Transfer
45, 49 Park Street, Charlestown

Dear Mr. O'Brien:

We are homeowners and tenants who live in Charlestown next to or near 45 Park Street and the Howley's house at 49 Park Street. We write this letter to indicate to the Boston Redevelopment Authority's Board of Directors that we support the requested transfer of land from the BRA to Tom and Nancy Howley.

We understand that the transferred land is to be used for parking and landscaped open space for 45 Park Street and for the Howley's house lot. Aside from the benefits to the Howley's and to the residents of 45 Park Street, the additional land will reduce parking congestion on Park Street and create badly needed open space.

We applaud the BRA for its policy of transferring to adjacent homeowners small parcels of land for parking and open space uses. With the demolition of the garage occupied by B & B Oil Company, we hope that there will be other opportunities for such transfers and that the harshness of having the Tobin Bridge and its traffic in our back yards will begin to lessen as a result.

Sincerely,

Charlestown Resident

James W. Bradley
Margaret K. Bradley
Robert K. Bradley
Mary Kay Donovan
David S. Donovan
Michael J. Donovan
Christopher K. Donovan
William J. Donovan
Thomas J. Donovan

Address

55 Park St.
55 Park St.
10 Commonwealth St.
16 Commonwealth St. Charlestown
215 Park St.
Forty-Five Park St.
14 Commonwealth St.
14 Commonwealth St.

cc: Larry Brophy

Mr. John O'Brien
Special Assistant
One First Avenue
Parris Building, No. 34
The Navy Yard
Charlestown, MA

Re: Land Transfer
45, 49 Park Street, Charlestown

Dear Mr. O'Brien:

We are homeowners and tenants who live in Charlestown next to or near 45 Park Street and the Howley's house at 49 Park Street. We write this letter to indicate to the Boston Redevelopment Authority's Board of Directors that we support the requested transfer of land from the BRA to Tom and Nancy Howley.

We understand that the transferred land is to be used for parking and landscaped open space for 45 Park Street and for the Howley's house lot. Aside from the benefits to the Howley's and to the residents of 45 Park Street, the additional land will reduce parking congestion on Park Street and create badly needed open space.

We applaud the BRA for its policy of transferring to adjacent homeowners small parcels of land for parking and open space uses. With the demolition of the garage occupied by B & B Oil Company, we hope that there will be other opportunities for such transfers and that the harshness of having the Tobin Bridge and its traffic in our back yards will begin to lessen as a result.

Sincerely,


Charlestown Resident

Address

Quar in woods

22 Commerce St


cc: Larry Brophy

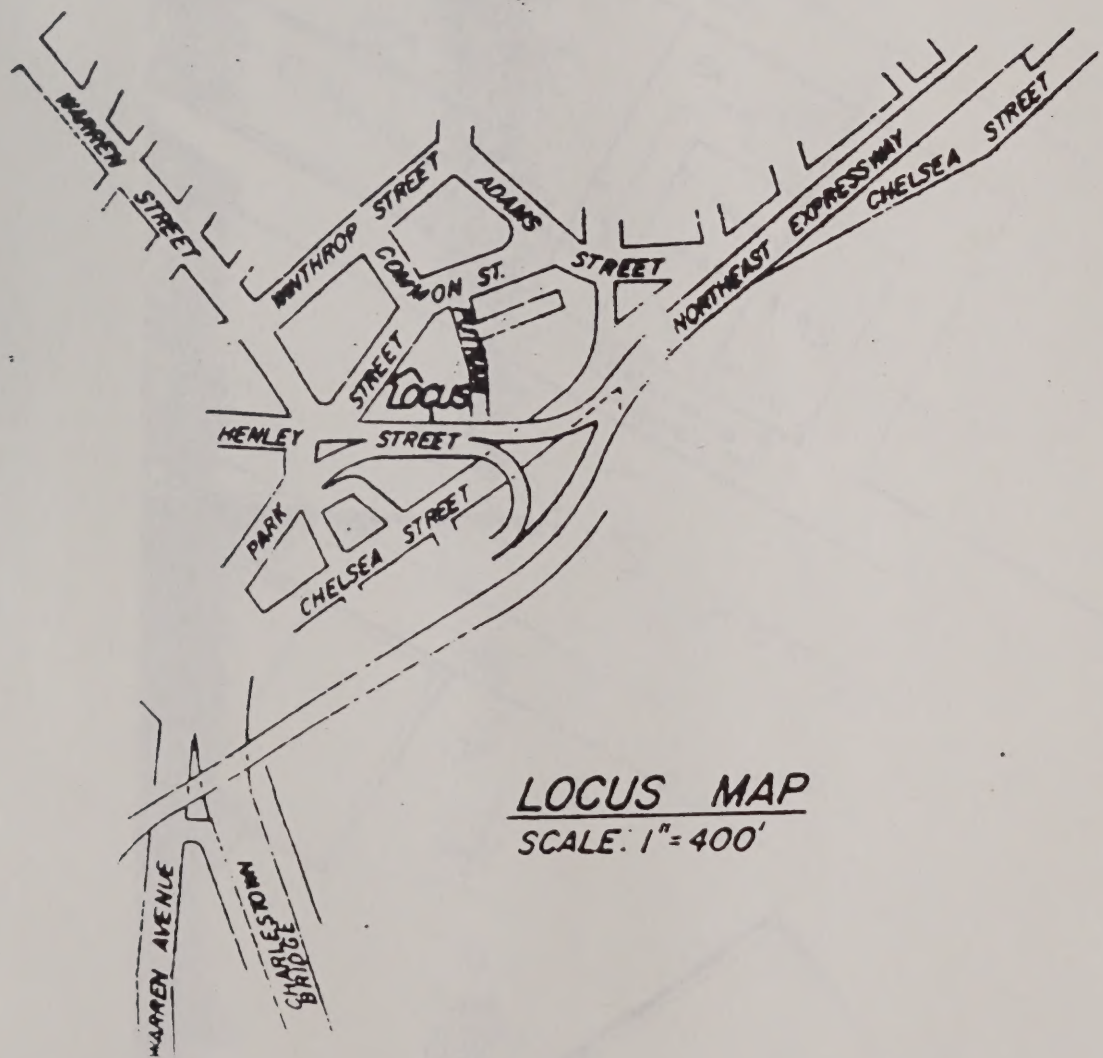

LOCUS MAP
SCALE: 1" = 400'

STREET

STREET

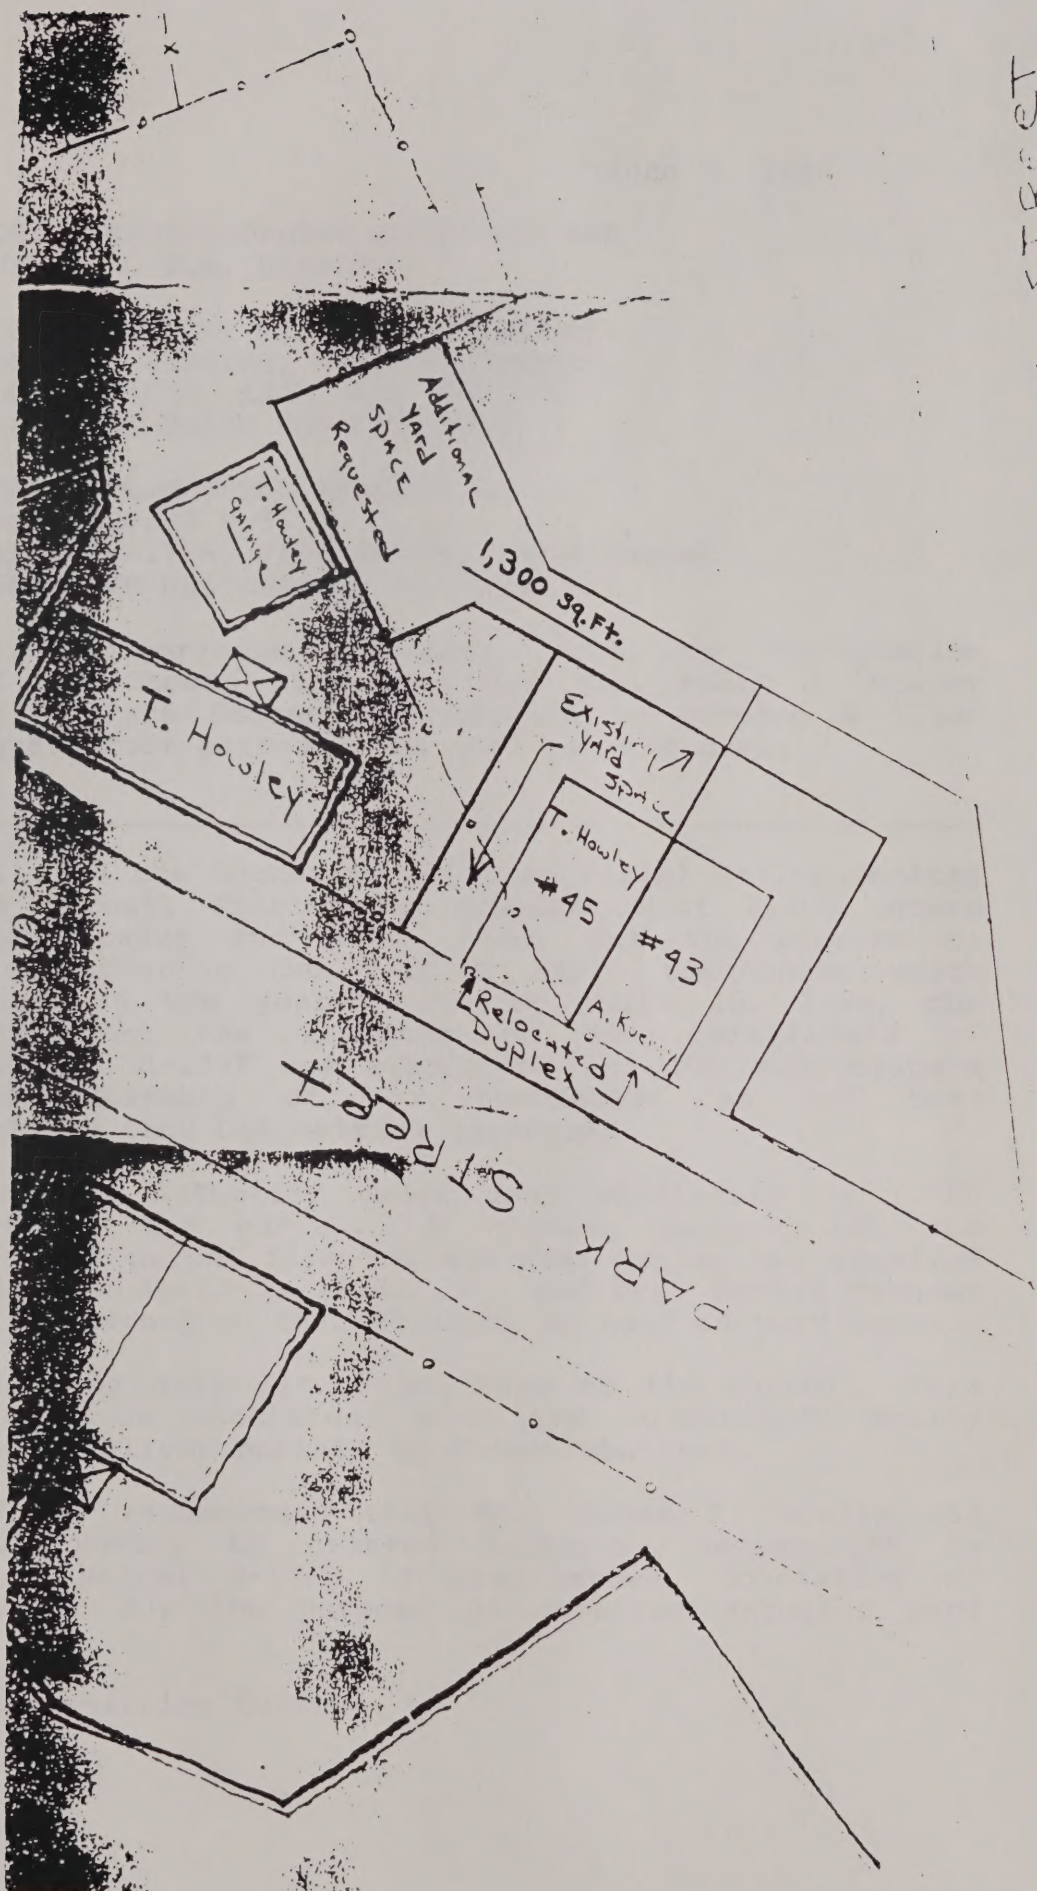

MEMORANDUM

June 9, 1988

TO: BOSTON REDEVELOPMENT AUTHORITY AND
STEPHEN COYLE, DIRECTOR

FROM: JOHN R. LEIGH, ASSISTANT DIRECTOR
JAMES F. ENGLISH, DEPUTY DIRECTOR
JOHN O'BRIEN, ASSISTANT PLANNER
HARBOR PLANNING AND DEVELOPMENT

SUBJECT: CHARLESTOWN URBAN RENEWAL AREA
MASS PROJECT R-55
PARCEL R-17-H, PARK STREET, CHARLESTOWN
TENTATIVE DESIGNATION OF DEVELOPER

SUMMARY: This memorandum requests tentative designation of Mr. Thomas R. Howley and Mrs. Nancy J. Howley of 49 Park Street, Charlestown to develop a 1,300 square foot parcel to be used as yard area.

On January 24, 1987 the Authority conveyed Parcel R-17-F located at 43-45 Park Street, Charlestown consisting of 2,300 square feet to Thomas Howley and Allen Kueny for the purpose of relocating and restoring two federal style townhouses which were constructed in the year 1840. On March 10, 1988, the Authority authorized the issuance of the Certificate of Completion. Parcel R-17-F was subdivided and the redevelopers each acquired ownership of one townhouse, as had been contemplated by the Land Disposition Agreement.

A sliver parcel of Authority owned land consisting of 1,300 square feet abuts the parcel. A written request for the disposition of this parcel from Mr. and Mrs. Howley was received by the Authority on April 1, 1988. Mr. and Mrs. Howley request conveyance of the parcel so that it might be used as yard space.

The Howleys are the only direct abutters to the parcel. This designation would be consistent with the Authority's policy for disposition of sliver parcels to direct abutters.

It is, therefore, recommended that Mr. Thomas R. Howley and Mrs. Nancy J. Howley be granted Tentative Designation as redevelopers of parcel R-17-H in Charlestown, consisting of 1,300 square feet for the purpose of creating exterior yard space.

An appropriate resolution follows: